


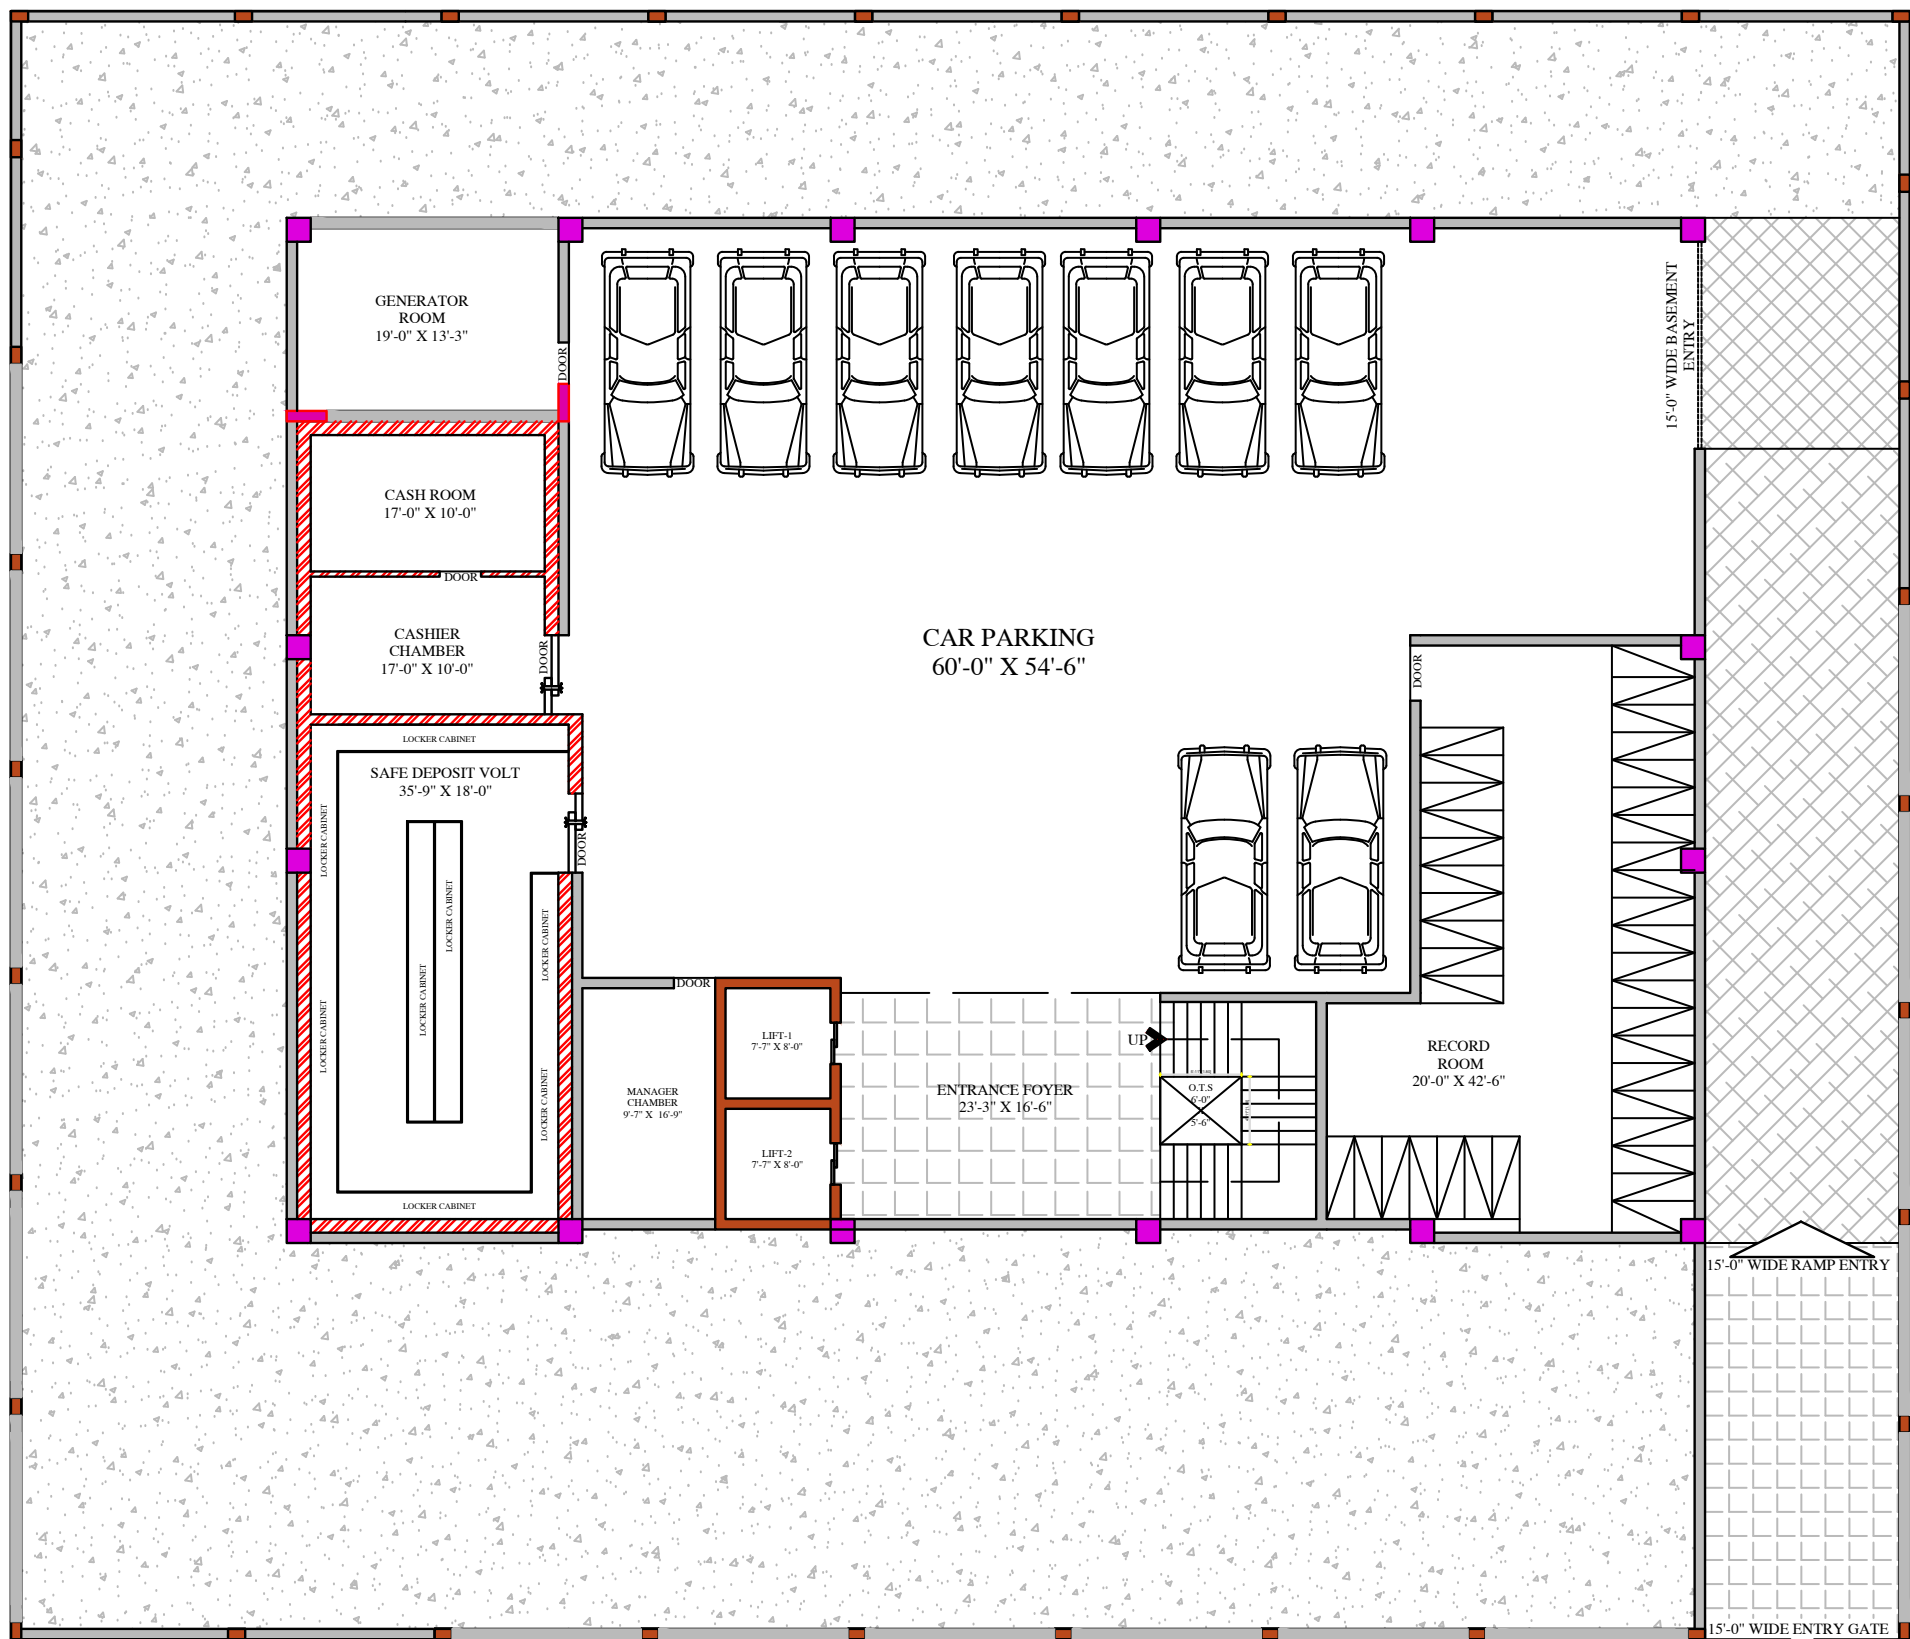

BASEMENT FLOOR PLAN

Notes

1. This Drg. is the property of an Architect, do not print and use the drg. without our permission.
2. All the dimensions are in feet-inch or meter-millimeter.
3. Do not scale the Drg. without our permission.
4. Direction of door opening and position of frames as per shown in the drg.

PROPOSED BASEMENT FURNITURE LAYOUT PLAN

NO.	Description	AREA

D.W.G NO. - 1


BASEMENT FURNITURE LAYOUT PLAN

Scale - N.T.S

Date -26.08.25

Dealt-ER. MEHUL

Check- ER.MEHUL

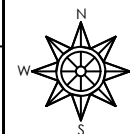

THE BHAVNAGAR DIST.CO.BANK
"SAHKAR BHAVAN"
13, GANGAJALIYA TALAV,
BHAVNAGAR
364001

KRUTI CONSULTANCY
ARCHITECTURE / INTERIOR DESIGNER
URBAN DESIGN / LANDSCAPE
Ph : 8849755787
Email : er.mehulpatel1920@gmail.com