


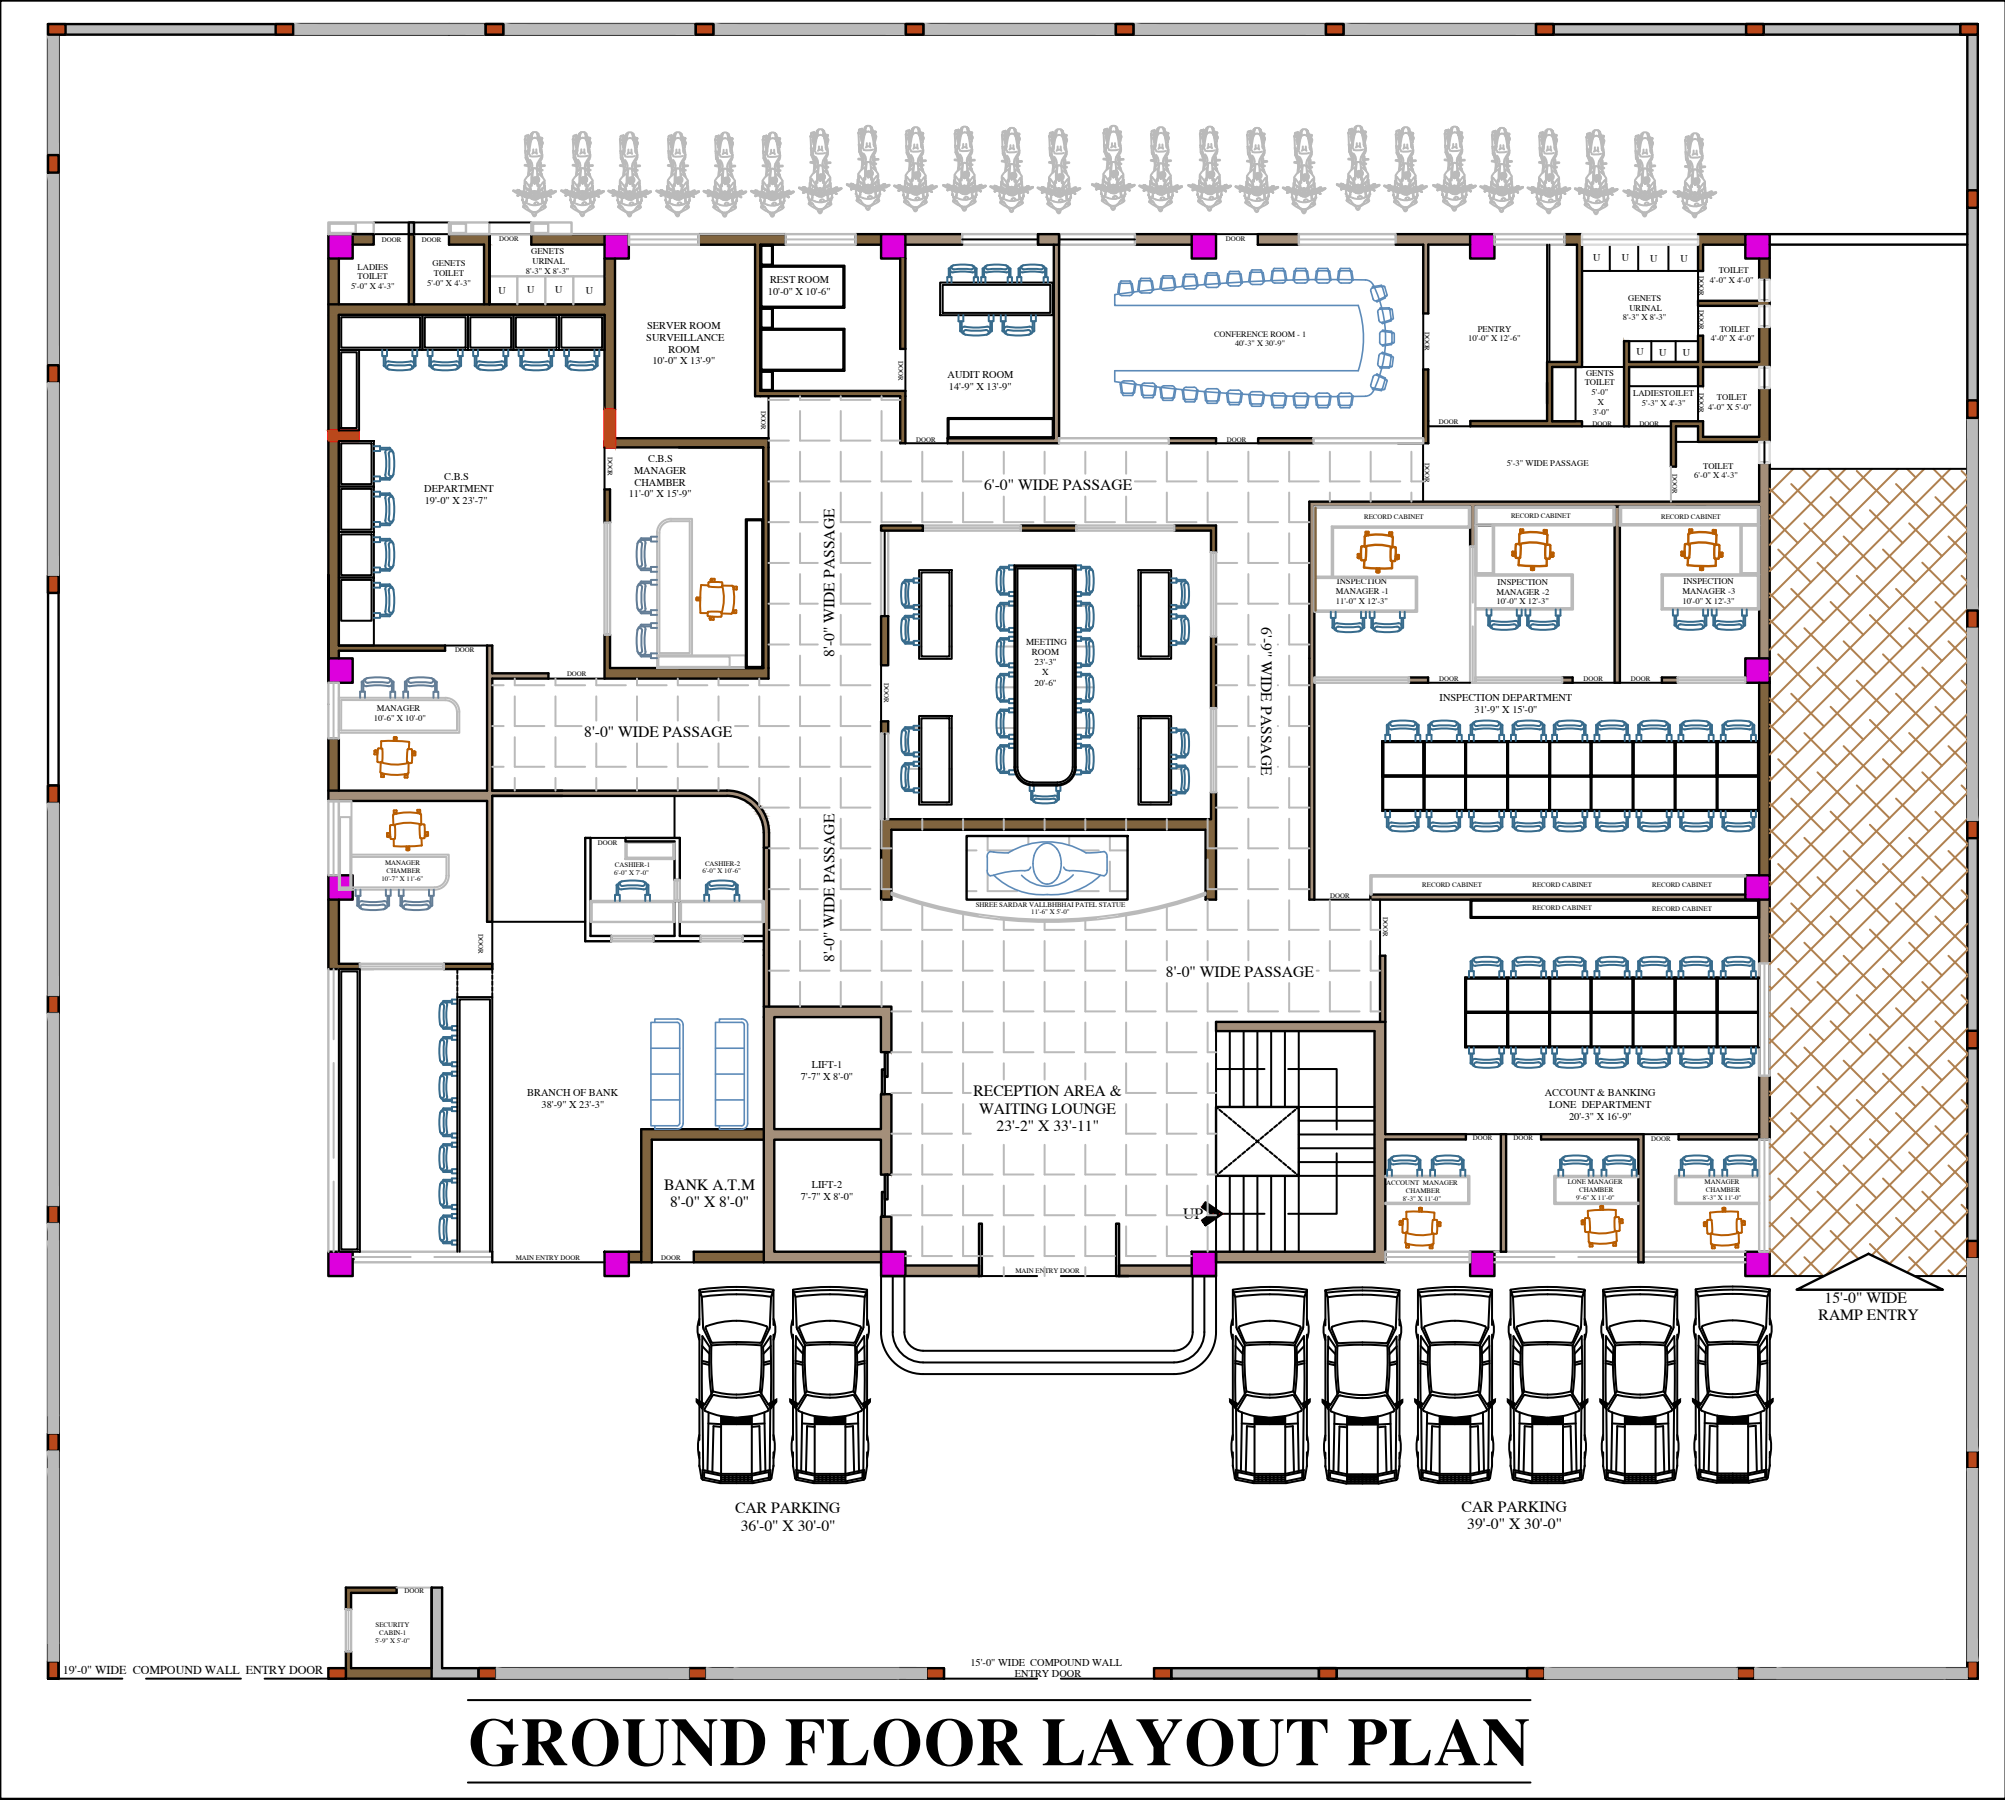

Notes
1. This Drg. is the property of an Architect, do not print and use the drg. without our permission.
2. All the dimensions are in feet-inch or meter-millimeter.
3. Do not scale the Drg. without our permission.
4. Direction of door opening and position of frames as per shown in the drg.

PROPOSED GROUND FLOOR FURNITURE LAYOUT PLAN

NO.	Description	AREA

D.W.G NO. - 1

GROUND FLOOR FURNITURE LAYOUT PLAN

Scale - N.T.S
Date -26.08.25

Dealt-ER. MEHUL
Check- ER.MEHUL



THE BHAVNAGAR DIST.CO.BANK
" SAHKAR BHAVAN "
13, GANGAJALIYA TALAV,
BHAVNAGAR
364001

KRUTI CONSULTANCY
ARCHITECTURE / INTERIOR DESIGNER
URBAN DESIGN / LANDSCAPE
Ph : 8849755787
Email : er.mehulpatel1920@gmail.com